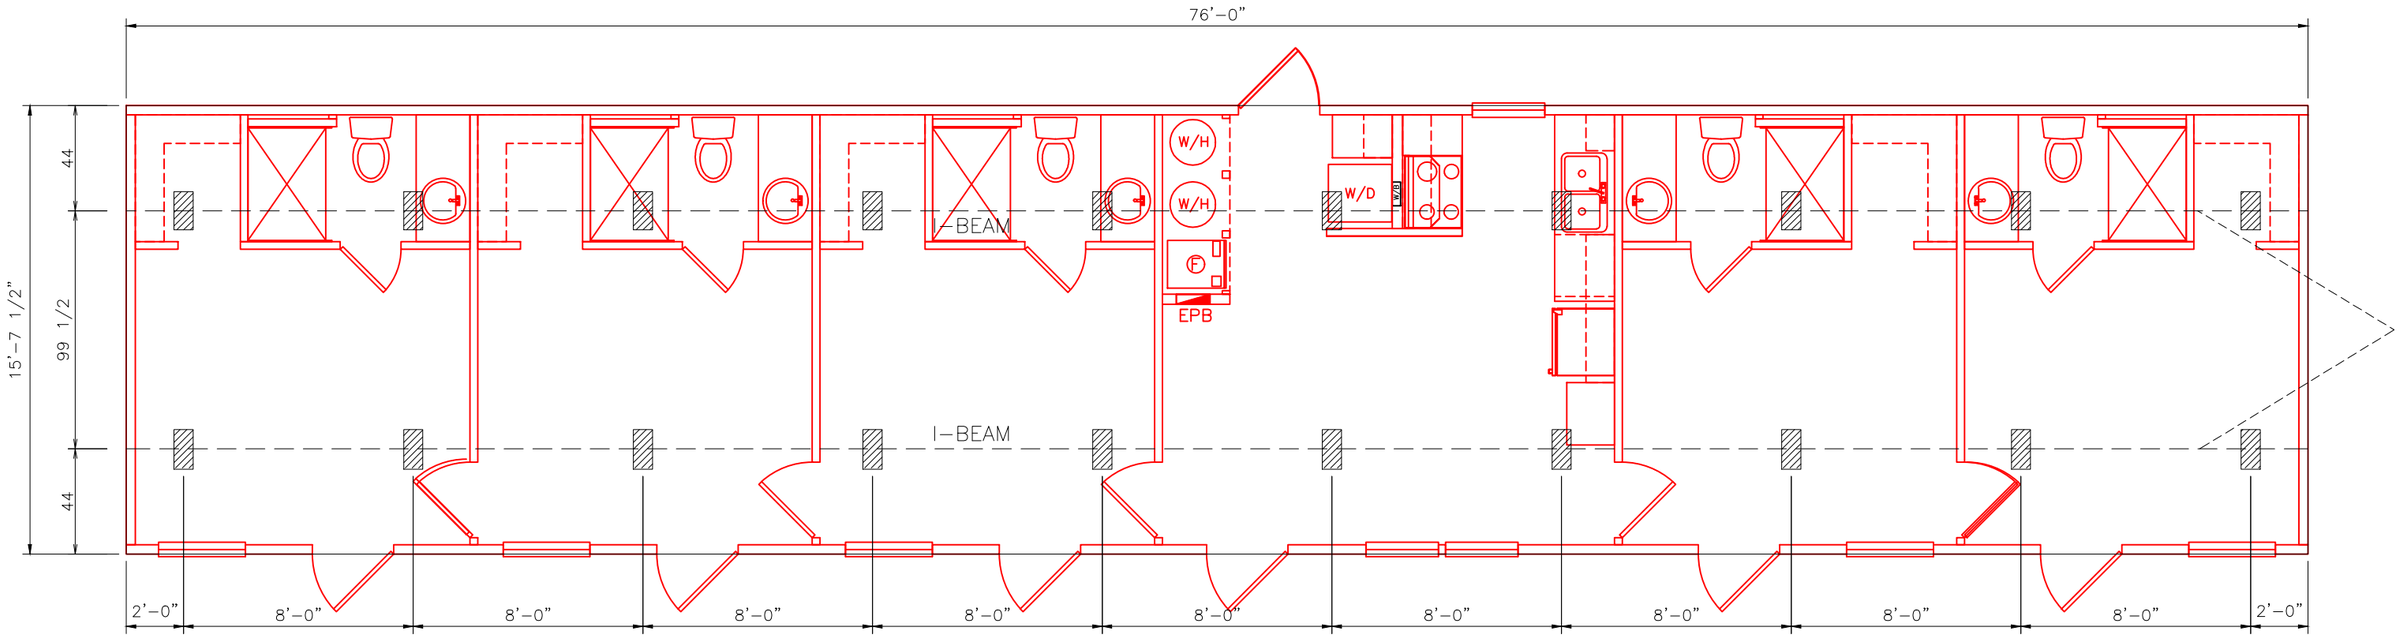

FOUNDATION NOTES:

1. PIER LOCATIONS INDICATED ARE FOR REFERENCE ONLY. REFER TO INSTALLATION MANUAL FOR ADDITIONAL REQUIRED LOCATIONS SUCH AS FOR OPTIONAL ITEMS LIKE FIREPLACES OR ALTERNATIVE PIER SPACINGS AND ROOF LOADS.
2. SINGLE STACKED PIERS LESS THAN 36" HIGH.
3. DOUBLE STACKED PIERS 36" TO 67" HIGH.
4. UTILITY LOCATIONS ARE "GENERAL" AND IF AN EXACT DIMENSION IS REQUIRED PLEASE VERIFY WITH SPECIFIC HOME SERIAL NUMBER.

SUPPORT PIER

NOTE:
PERIMETER BLOCKING ONLY REQUIRED FOR 30# AND 40# ROOF LOADS.

Legacy Housing	DATE: 08/30/2012	MODEL: 1680-55-BOF	TITLE: FOUNDATION PLAN				DWG #:
	SCALE: NTS	DRAWN BY: JMS	REF #	DESCRIPTION	DATE	REVISED BY:	