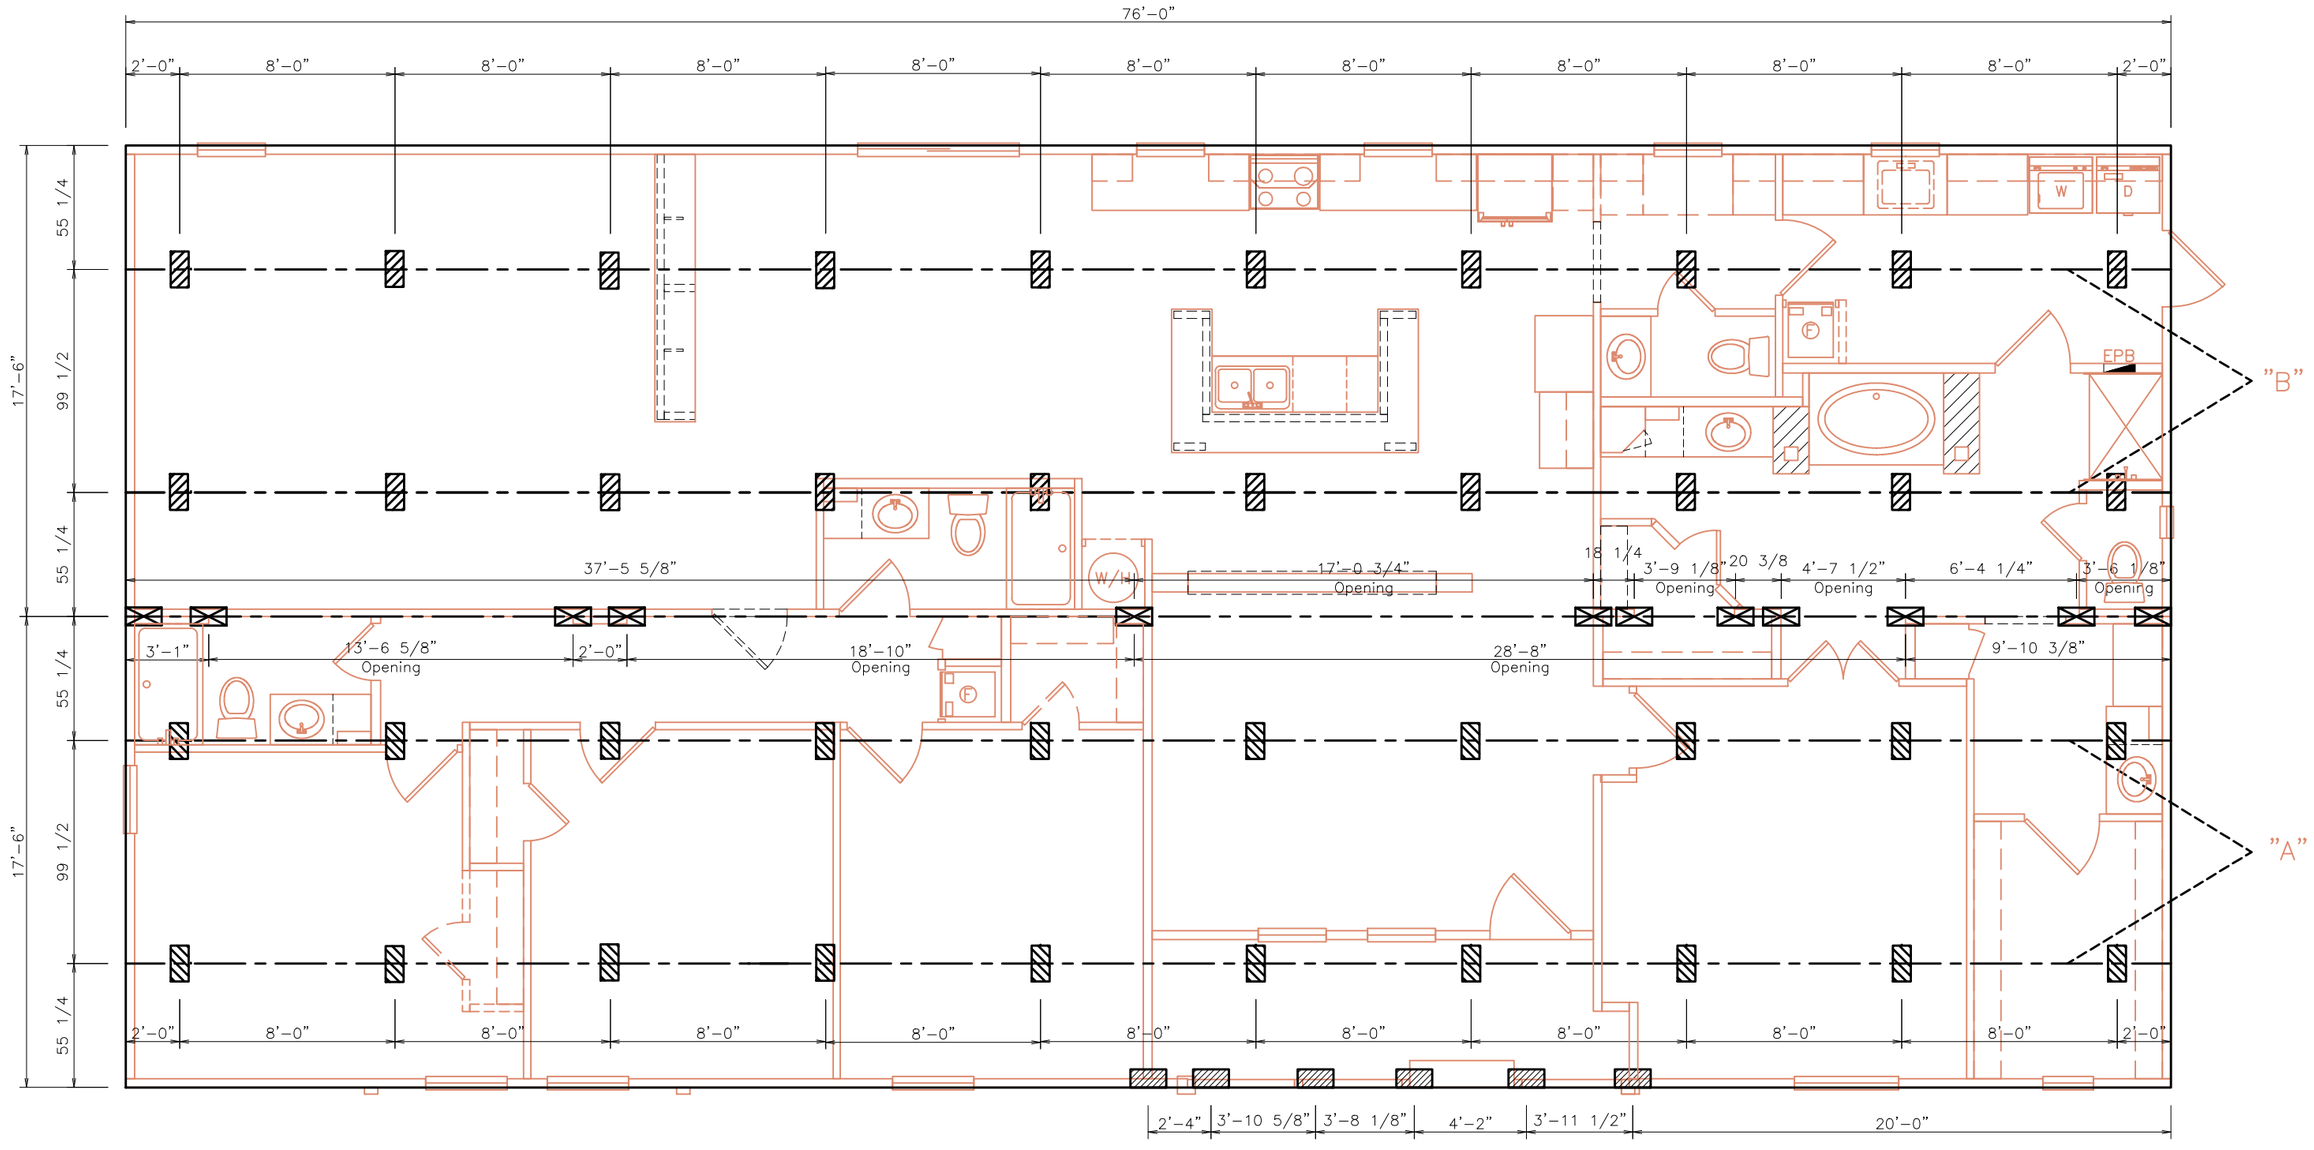

SUPPORT PIER

FOUNDATION NOTES
REFERENCE HOME INSTALLATION MANUAL
FOR OPTIONAL PIER SPACING AND LOADING.
(i.e. FIREPLACE, etc.)

SINGLE STACK PIERS LESS THAN 36" HIGH
DOUBLE STACK PIERS BETWEEN 36" AND 67" HIGH

ALL DIMENSIONS ARE FROM REAR OF
HOME, UNLESS NOTED OTHERWISE

Legacy HOUSING LTD
4801 MARK IV PARKWAY
FORT WORTH, TX 76106
(817) 624-7565
103 N. NEAL STREET
COMMERCE, TX 75428

DATE: 03/01/2016	MODEL: 3680-43.5FLPA	TITLE: FOUNDATION PLAN	DWG #: FND-1
SCALE: NTS	DRAWN BY: JMS		

REF #	DESCRIPTION	DATE	REVISED BY: